Jardines del Tamarit

Santa Pola (Alicante) RESIDENTIAL



Jardines del Tamarit

Santa Pola (Alicante) RESIDENTIAL



Jardines del Tamarit

Santa Pola (Alicante) RESIDENTIAL

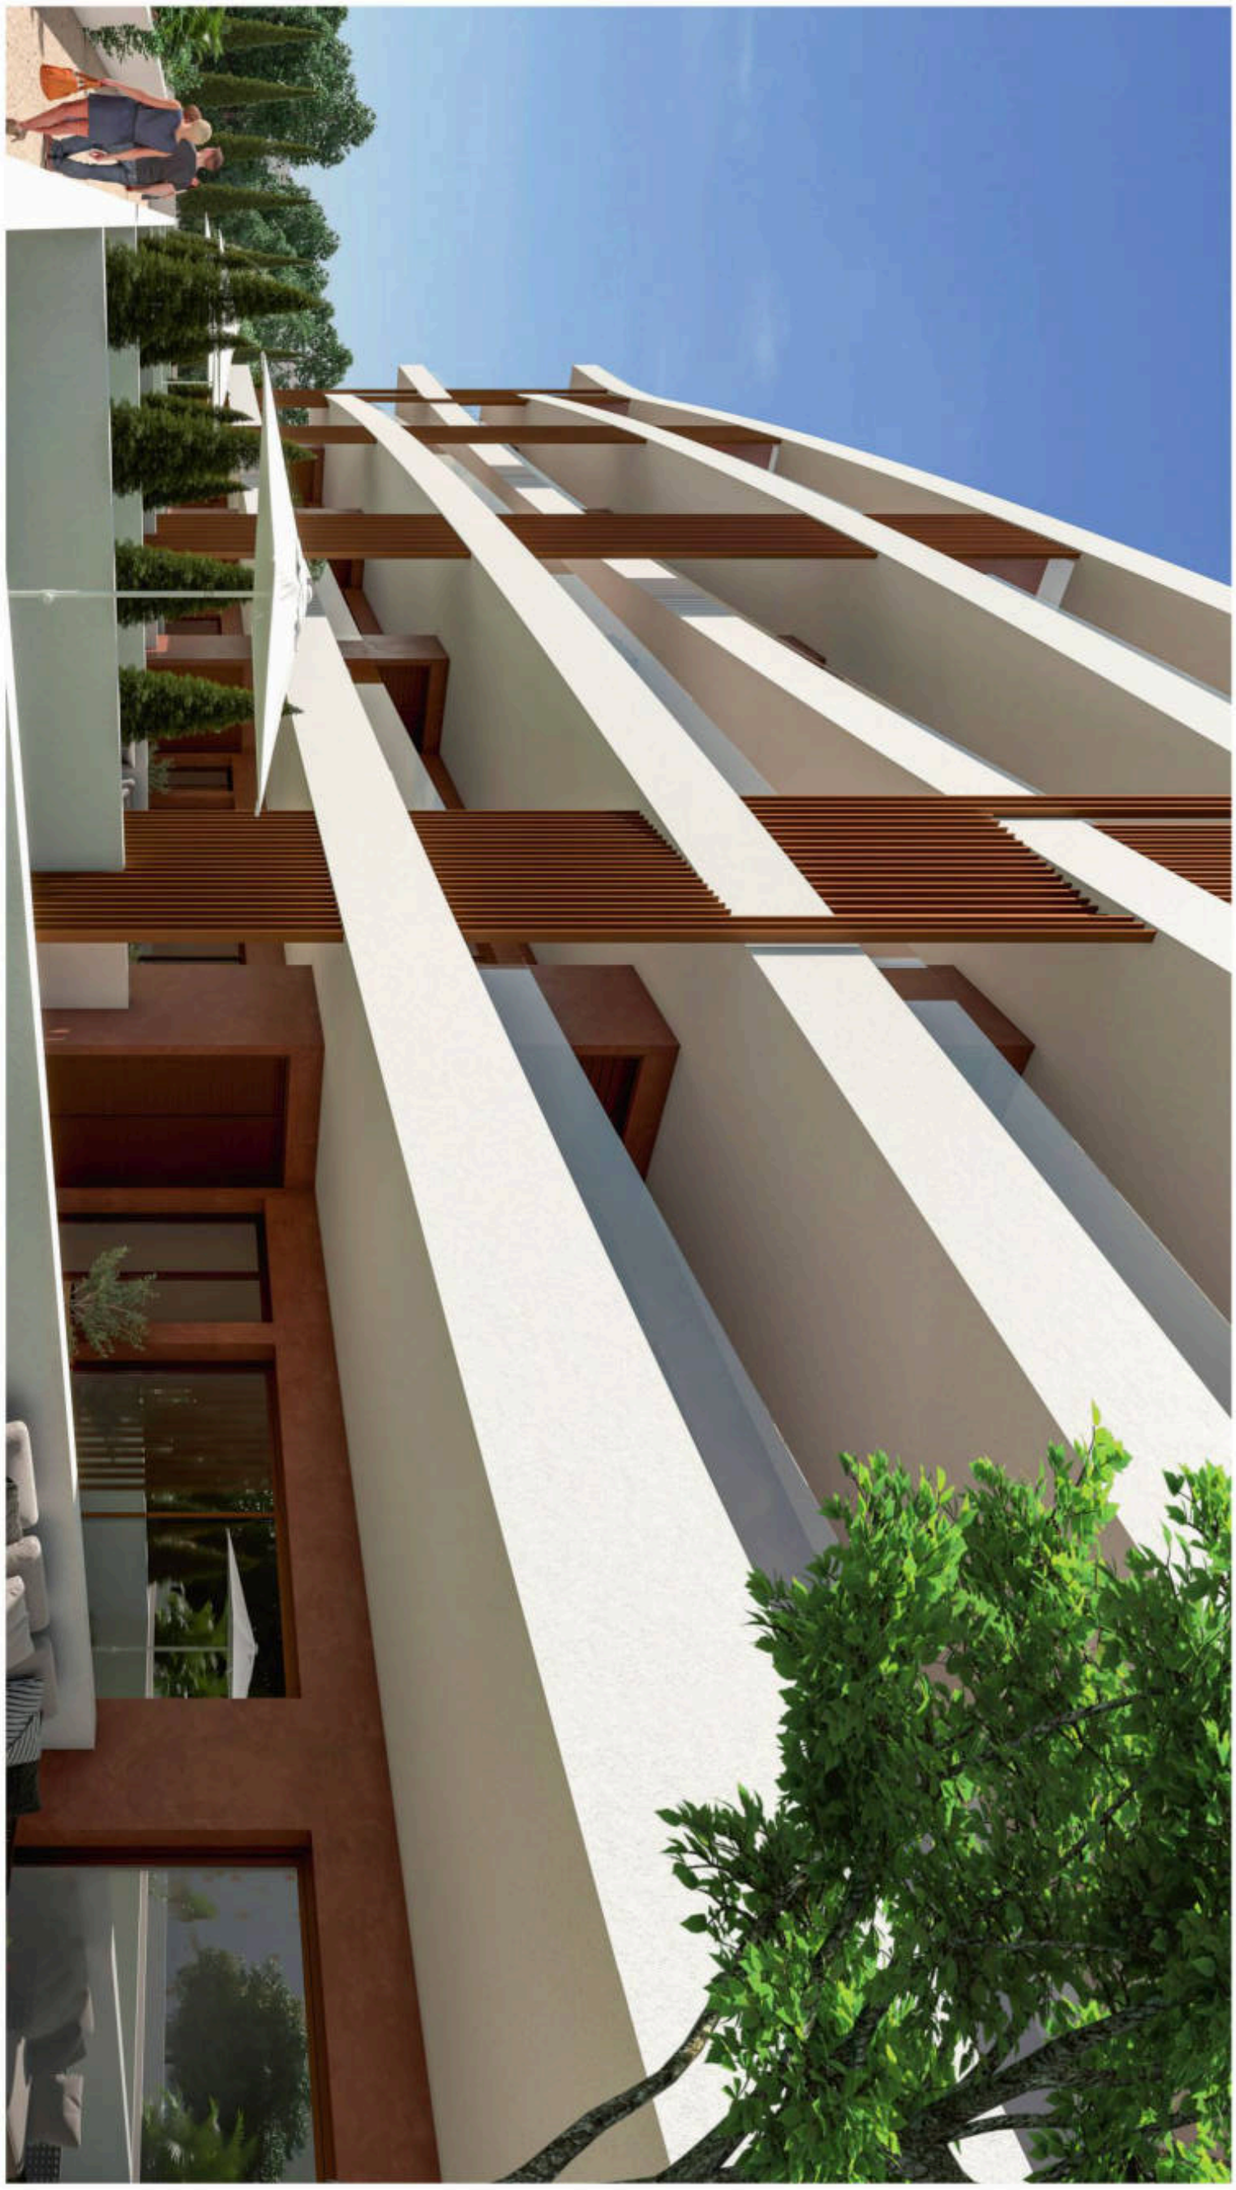

Jardines del Tamarit

Santa Pola (Alicante) RESIDENTIAL

Ground Floor



Ground Floor

DIN A3 (1/250)

0 5 10 15

Jardines del Tamarit

Santa Pola (Alicante) RESIDENTIAL

1st. Floor



1st. Floor

DIN A3 (1/250)

0 5 10 15

Jardines del Tamarit

Santa Pola (Alicante) RESIDENTIAL

2nd. Floor



2nd. Floor

DIN A3 (1/250)

0 5 10 15

Jardines del Tamarit

Santa Pola (Alicante) RESIDENTIAL

3rd. Floor



3rd. Floor

DIN A3 (1/250)

0 5 10 15

Jardines del Tamarit

Santa Pola (Alicante) RESIDENTIAL

4th. Floor

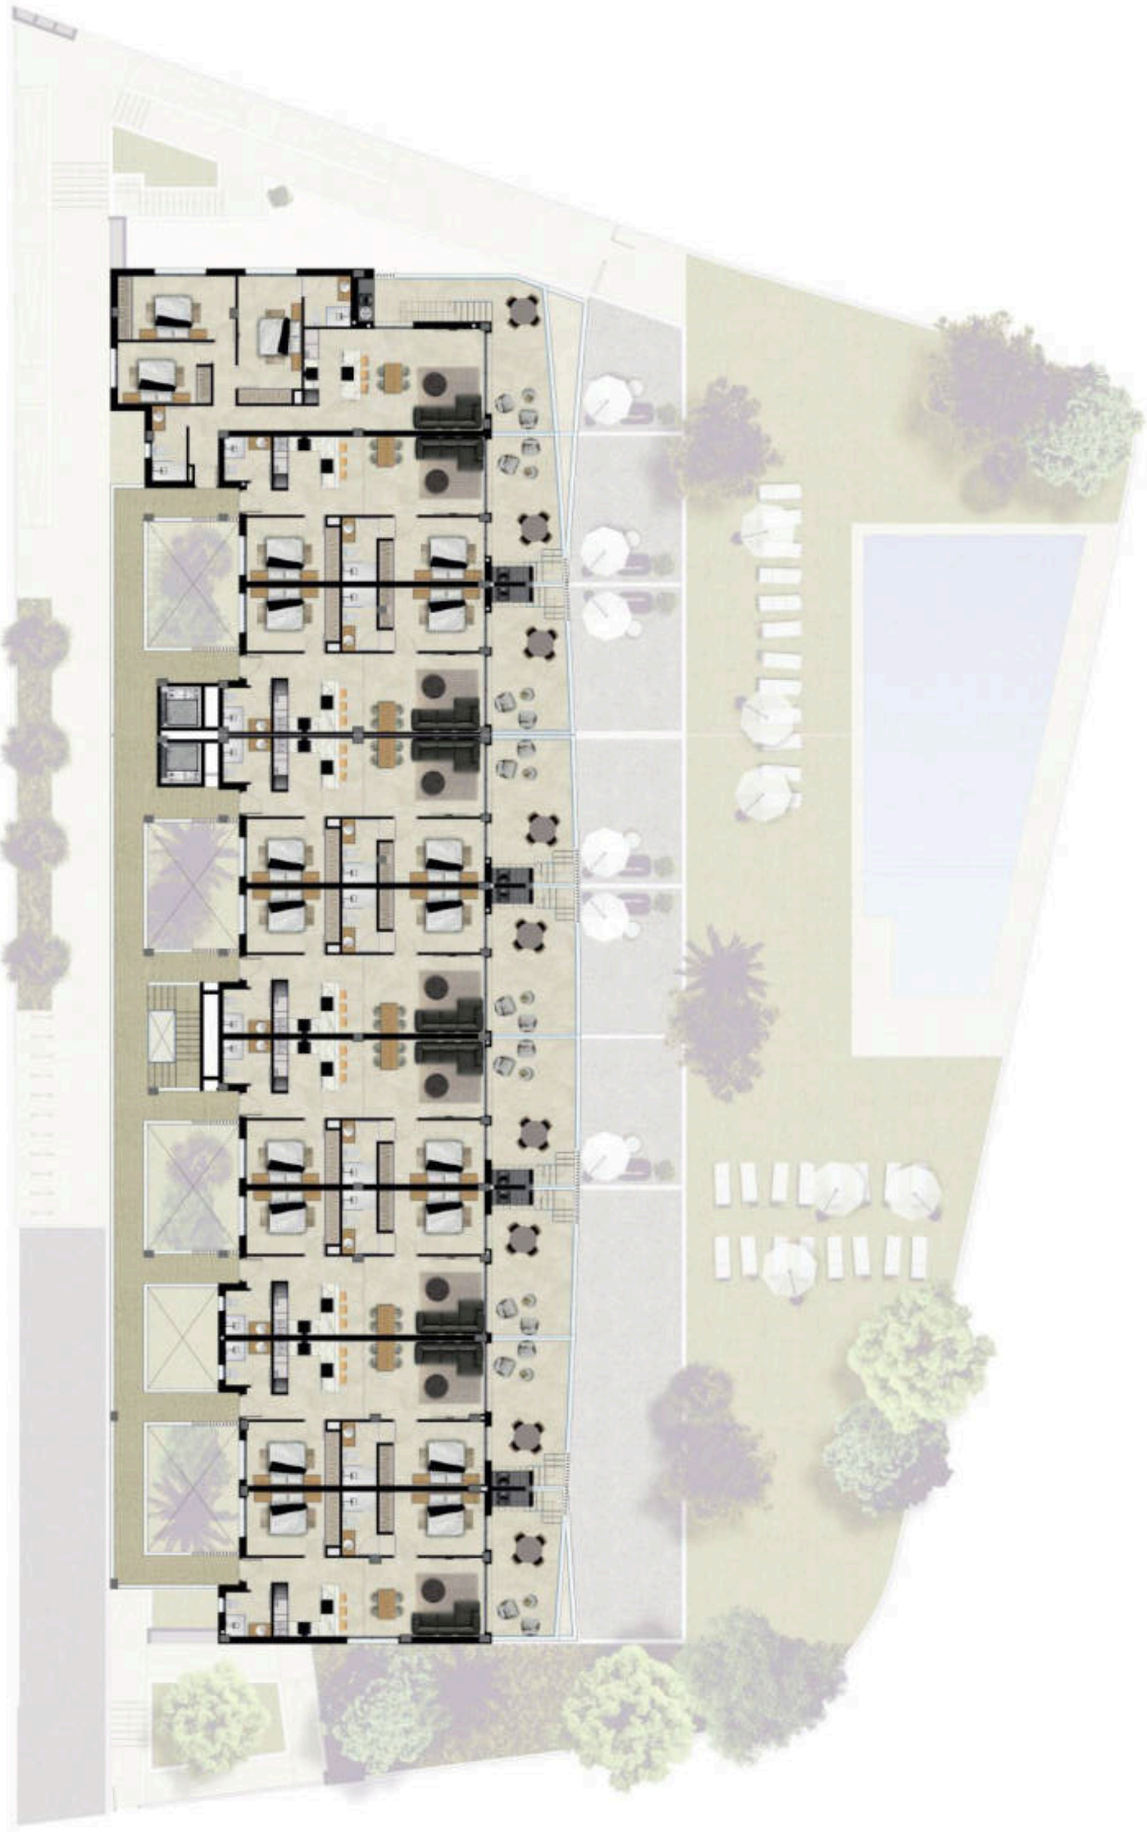

4th. Floor

DIN A3 (1/250)

0 5 10 15

Jardines del Tamarit

Santa Pola (Alicante) RESIDENTIAL

Solarium



Solarium

DIN A3 (1/250)

0 5 10 15

Jardines del Tamarit

Santa Pola (Alicante) RESIDENTIAL



Jardines del Tamarit

Santa Pola (Alicante) RESIDENTIAL

Ground - House 01



BUILT SURFACE (Terrace 100%)	126.20 m²
TOTAL USABLE SURFACE	114.10 m²
UNCOVERED TERRACE	30.70 m²
GARDEN	19.50 m²





DIN A3 (1/75)

0 1 2 3 4 5

Jardines del Tamarit

Santa Pola (Alicante) RESIDENTIAL

Ground - House 02



BUILT SURFACE (Terrace 100%)	82.10 m²
TOTAL USABLE SURFACE	75.60 m²
GARDEN	26.50 m²







DIN A3 (1/75)

0 1 2 3 4 5

Jardines del Tamarit

Santa Pola (Alicante) RESIDENTIAL

Ground - House 03



BUILT SURFACE (Terrace 100%)	79.90 m²
TOTAL USABLE SURFACE	73.40 m²
GARDEN	28.10 m²







DIN A3 (1/75)

0 1 2 3 4 5

Jardines del Tamarit

Santa Pola (Alicante) RESIDENTIAL

Ground - House 04



BUILT SURFACE (Terrace 100%)	78.50 m²
TOTAL USABLE SURFACE	72.00 m²
GARDEN	29.30 m²





DIN A3 (1/75)

0 1 2 3 4 5

Jardines del Tamarit

Santa Pola (Alicante) RESIDENTIAL

Ground - House 05



BUILT SURFACE (Terrace 100%)	78.20 m²
TOTAL USABLE SURFACE	71.60 m²
GARDEN	30.30 m²





DIN A3 (1/75)

0 1 2 3 4 5

Jardines del Tamarit

Santa Pola (Alicante) RESIDENTIAL

Ground - House 06



BUILT SURFACE (Terrace 100%)	78.20 m²
TOTAL USABLE SURFACE	71.60 m²
GARDEN	30.30 m²







DIN A3 (1/75)

0 1 2 3 4 5

Jardines del Tamarit

Santa Pola (Alicante) RESIDENTIAL

1st. 3rd. - House 07-25



BUILT SURFACE (Terrace 100%)	117.60 m²
TOTAL USABLE SURFACE	105.90 m²
UNCOVERED TERRACE	5.60 m²





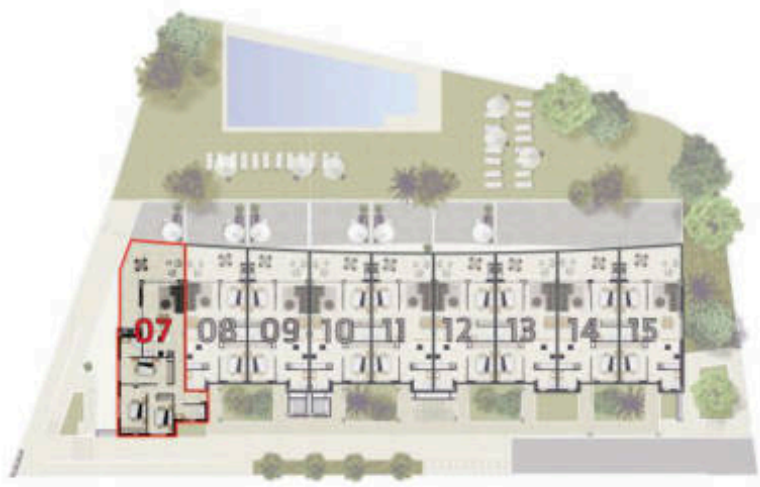

DIN A3 (1/75)

0 1 2 3 4 5

Jardines del Tamarit

Santa Pola (Alicante) RESIDENTIAL

1st. 3rd. - House 08-26



BUILT SURFACE (Terrace 100%)	79.70 m²
TOTAL USABLE SURFACE	73.20 m²
UNCOVERED TERRACE	1.30 m²







DIN A3 (1/50)

0 1 2 3 4 5

Jardines del Tamarit

Santa Pola (Alicante) RESIDENTIAL

1st. 3rd. - House 09-27



BUILT SURFACE (Terrace 100%)	79.00 m²
TOTAL USABLE SURFACE	72.60 m²





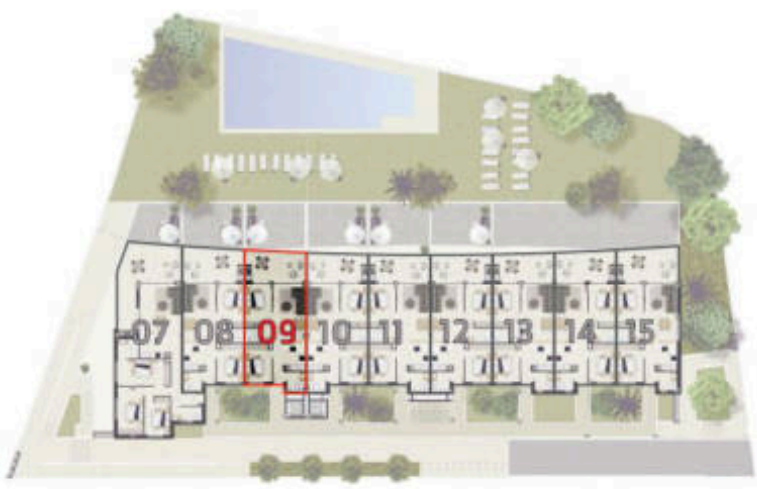

DIN A3 (1/50)

0 1 2 3 4 5

Jardines del Tamarit

Santa Pola (Alicante) RESIDENTIAL

1st. 3rd. - House 10-28



BUILT SURFACE (Terrace 100%)	77.30 m²
TOTAL USABLE SURFACE	70.80 m²







DIN A3 (1/50)

0 1 2 3 4 5

Jardines del Tamarit

Santa Pola (Alicante) RESIDENTIAL

1st. 3rd. - House 11-29

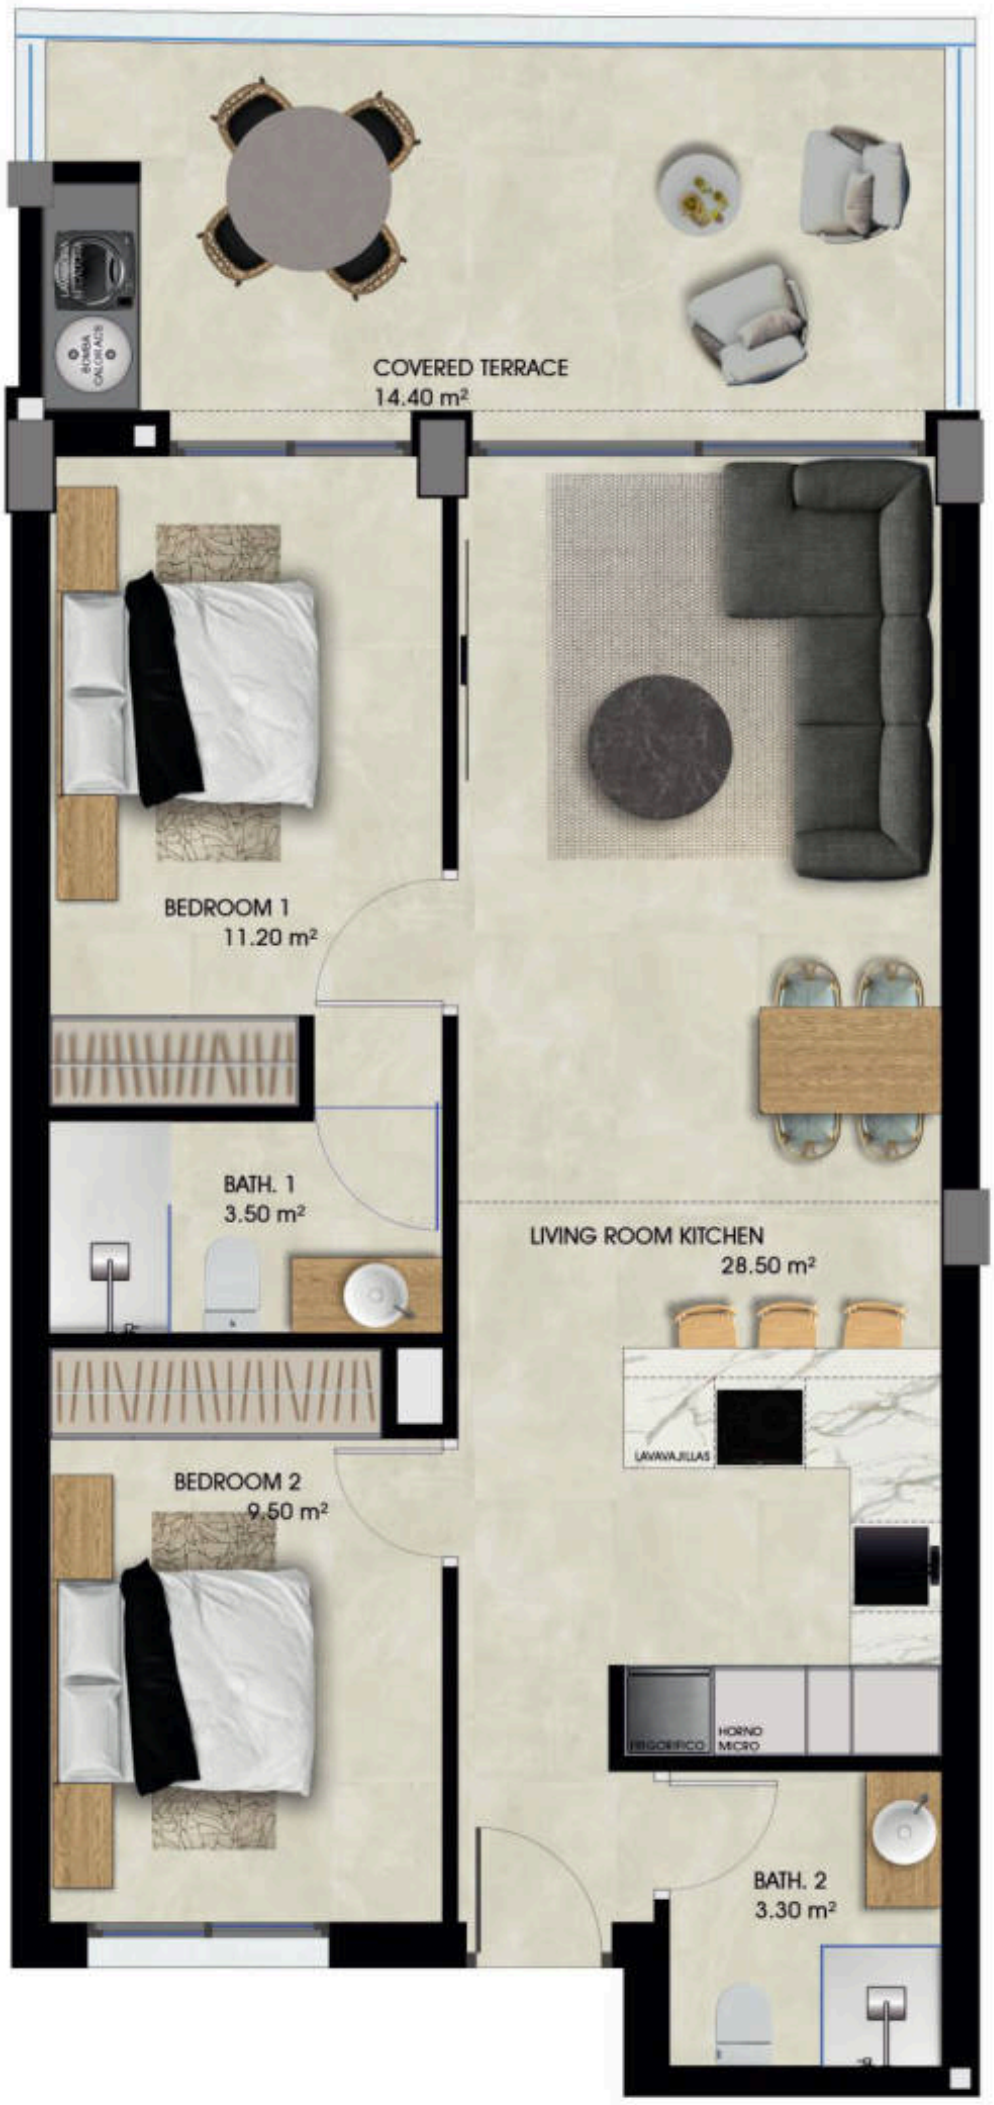

BUILT SURFACE (Terrace 100%)	76.90 m²
TOTAL USABLE SURFACE	70.40 m²





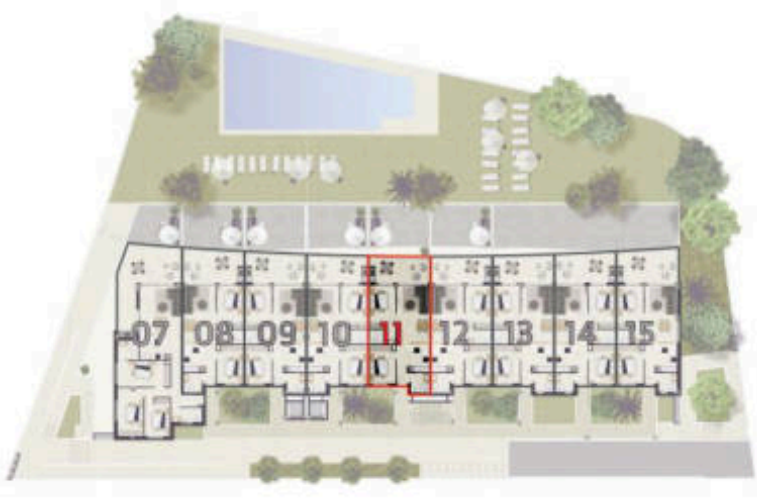

DIN A3 (1/50)

0 1 2 3 4 5

Jardines del Tamarit

Santa Pola (Alicante) RESIDENTIAL

1st. 3rd. - House 12-30



BUILT SURFACE (Terrace 100%)	76.90 m²
TOTAL USABLE SURFACE	70.40 m²





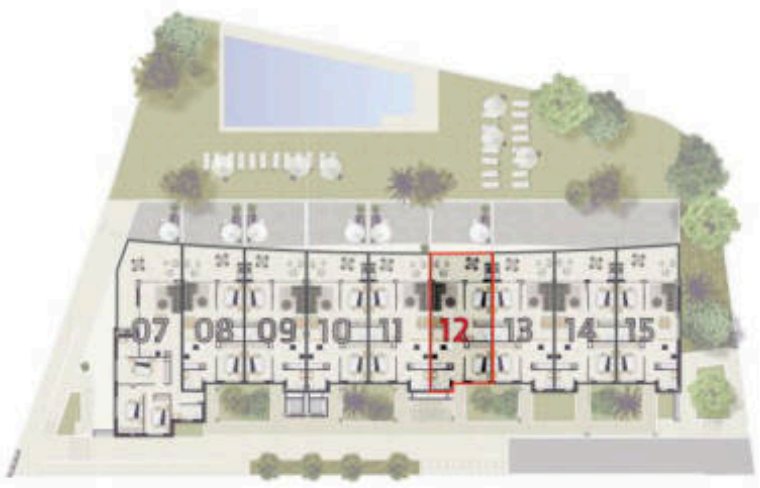

DIN A3 (1/50)

0 1 2 3 4 5

Jardines del Tamarit

Santa Pola (Alicante) RESIDENTIAL

1st. 3rd. - House 13-31



BUILT SURFACE (Terrace 100%)	77.30 m²
TOTAL USABLE SURFACE	70.80 m²







DIN A3 (1/50)

0 1 2 3 4 5

Jardines del Tamarit

Santa Pola (Alicante) RESIDENTIAL

1st. 3rd. - House 14-32



BUILT SURFACE (Terrace 100%)	79.00 m²
TOTAL USABLE SURFACE	72.60 m²







DIN A3 (1/50)

0 1 2 3 4 5

Jardines del Tamarit

Santa Pola (Alicante) RESIDENTIAL

1st. 3rd. - House 15-33



BUILT SURFACE (Terrace 100%)	80.70 m²
TOTAL USABLE SURFACE	73.20 m²
UNCOVERED TERRACE	1.30 m²







DIN A3 (1/50)

0 1 2 3 4 5

Jardines del Tamarit

Santa Pola (Alicante) RESIDENTIAL

2nd. - House 16



BUILT SURFACE (Terrace 100%)	117.60 m²
TOTAL USABLE SURFACE	105.90 m²







DIN A3 (1/75)

0 1 2 3 4 5

Jardines del Tamarit

Santa Pola (Alicante) RESIDENTIAL

2nd. - House 17



BUILT SURFACE (Terrace 100%)	79.70 m²
TOTAL USABLE SURFACE	73.20 m²





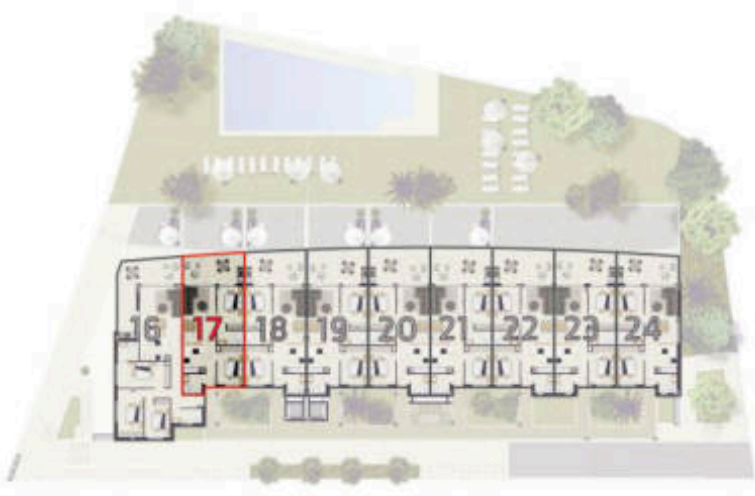

DIN A3 (1/50)

0 1 2 3 4 5

Jardines del Tamarit

Santa Pola (Alicante) RESIDENTIAL

2nd. - House 18



BUILT SURFACE (Terrace 100%)	79.00 m²
TOTAL USABLE SURFACE	72.60 m²





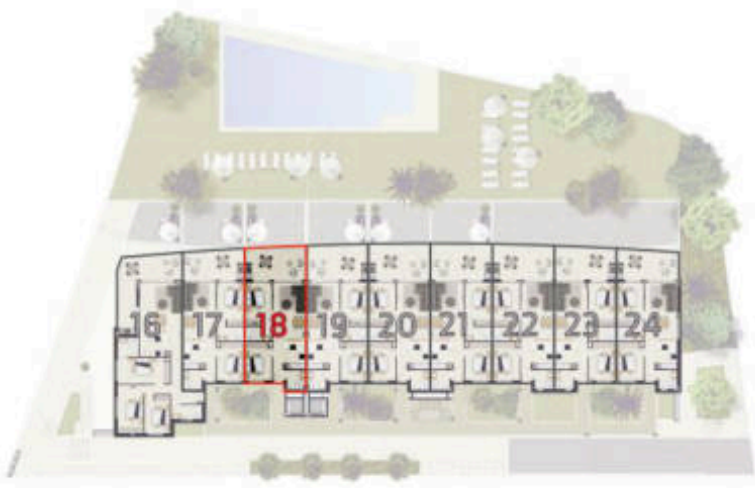

DIN A3 (1/50)

0 1 2 3 4 5

Jardines del Tamarit

Santa Pola (Alicante) RESIDENTIAL

2nd. - House 19



BUILT SURFACE (Terrace 100%)	77.30 m²
TOTAL USABLE SURFACE	70.80 m²
UNCOVERED TERRACE	3.10 m²





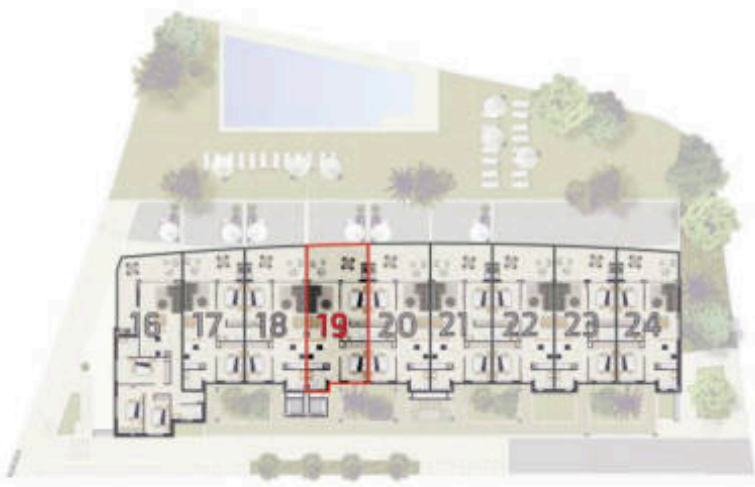

DIN A3 (1/50)

0 1 2 3 4 5

Jardines del Tamarit

Santa Pola (Alicante) RESIDENTIAL

2nd. - House 20



BUILT SURFACE (Terrace 100%)	76.90 m²
TOTAL USABLE SURFACE	70.40 m²
UNCOVERED TERRACE	4.40 m²







DIN A3 (1/50)

0 1 2 3 4 5

Jardines del Tamarit

Santa Pola (Alicante) RESIDENTIAL

2nd. - House 21



BUILT SURFACE (Terrace 100%)	76.90 m²
TOTAL USABLE SURFACE	70.40 m²
UNCOVERED TERRACE	4.40 m²







DIN A3 (1/50)

0 1 2 3 4 5

Jardines del Tamarit

Santa Pola (Alicante) RESIDENTIAL

2nd. - House 22



BUILT SURFACE (Terrace 100%)	77.30 m²
TOTAL USABLE SURFACE	70.80 m²
UNCOVERED TERRACE	3.10 m²







DIN A3 (1/50)

0 1 2 3 4 5

Jardines del Tamarit

Santa Pola (Alicante) RESIDENTIAL

2nd. - House 23



BUILT SURFACE (Terrace 100%)	79.00 m²
TOTAL USABLE SURFACE	72.60 m²





DIN A3 (1/50)

0 1 2 3 4 5

Jardines del Tamarit

Santa Pola (Alicante) RESIDENTIAL

2nd. - House 24



BUILT SURFACE (Terrace 100%)	80.70 m²
TOTAL USABLE SURFACE	73.20 m²







DIN A3 (1/50)

0 1 2 3 4 5

Jardines del Tamarit

Santa Pola (Alicante) RESIDENTIAL

4th. Solarium - House 34



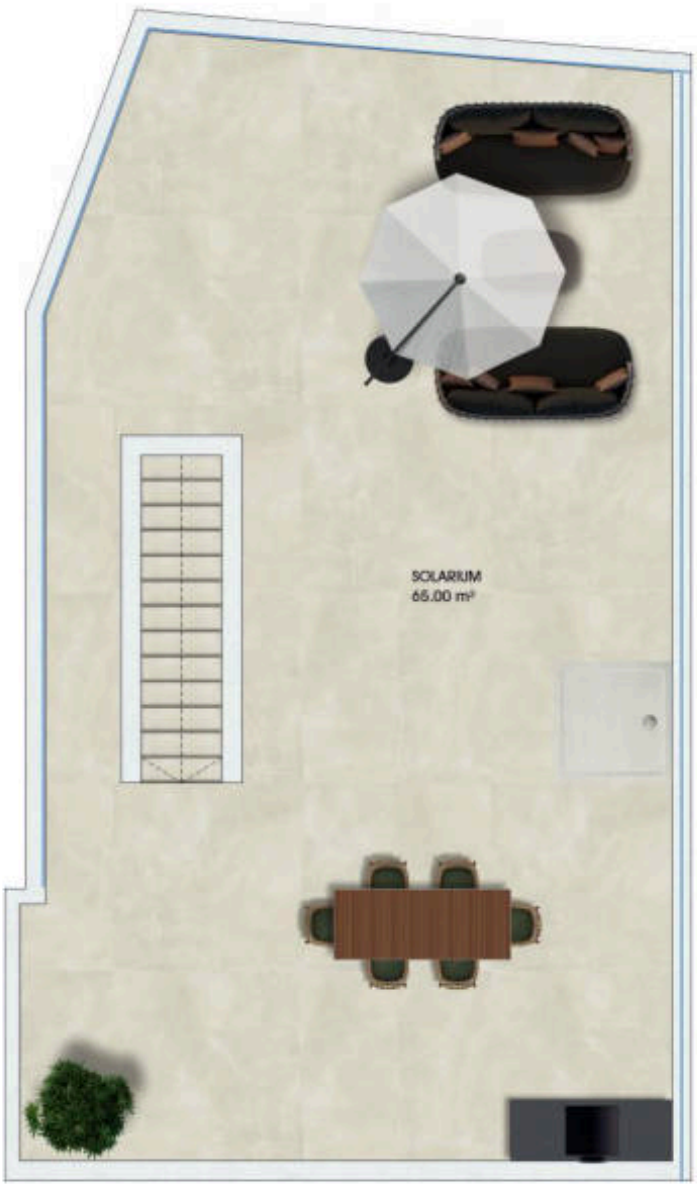

BUILT SURFACE (Terrace 100%)	117.60 m²
TOTAL USABLE SURFACE	105.90 m²
SOLARIUM	65.00 m²



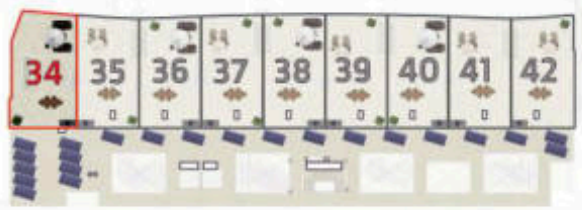

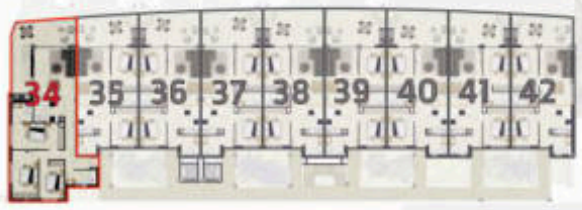

DIN A3 (1/75)

0 1 2 3 4 5

Jardines del Tamarit

Santa Pola (Alicante) RESIDENTIAL

4th. Solarium - House 35

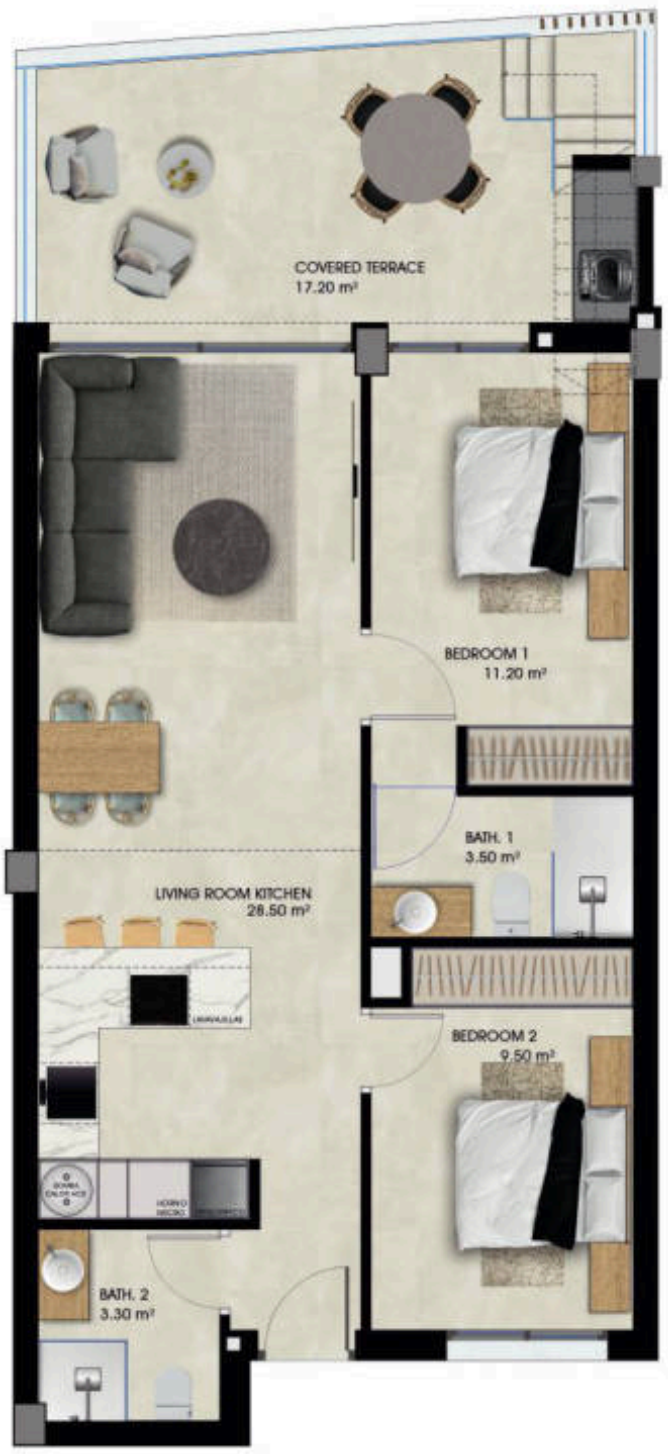

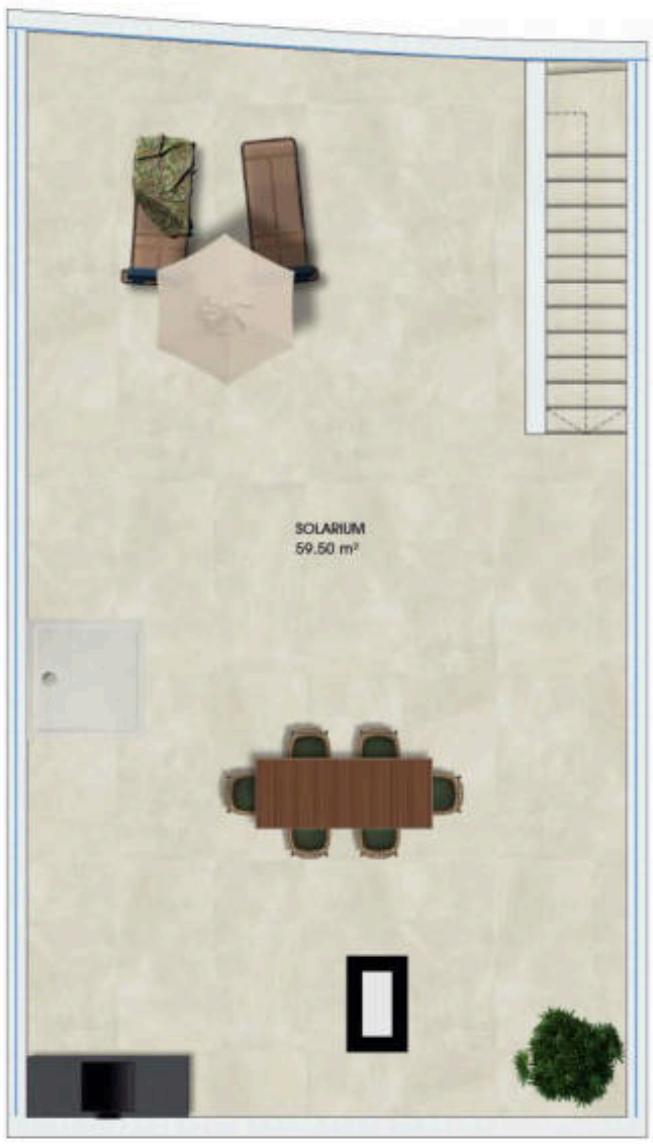

BUILT SURFACE (Terrace 100%)	79.70 m²
TOTAL USABLE SURFACE	73.20 m²
SOLARIUM	59.50 m²





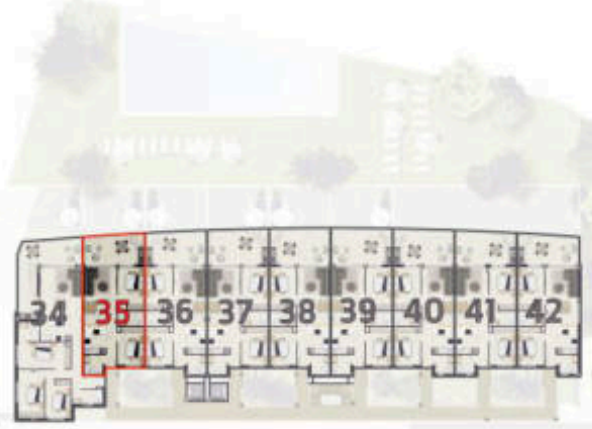

DIN A3 (1/75)

0 1 2 3 4 5

Jardines del Tamarit

Santa Pola (Alicante) RESIDENTIAL

4th. Solarium - House 36



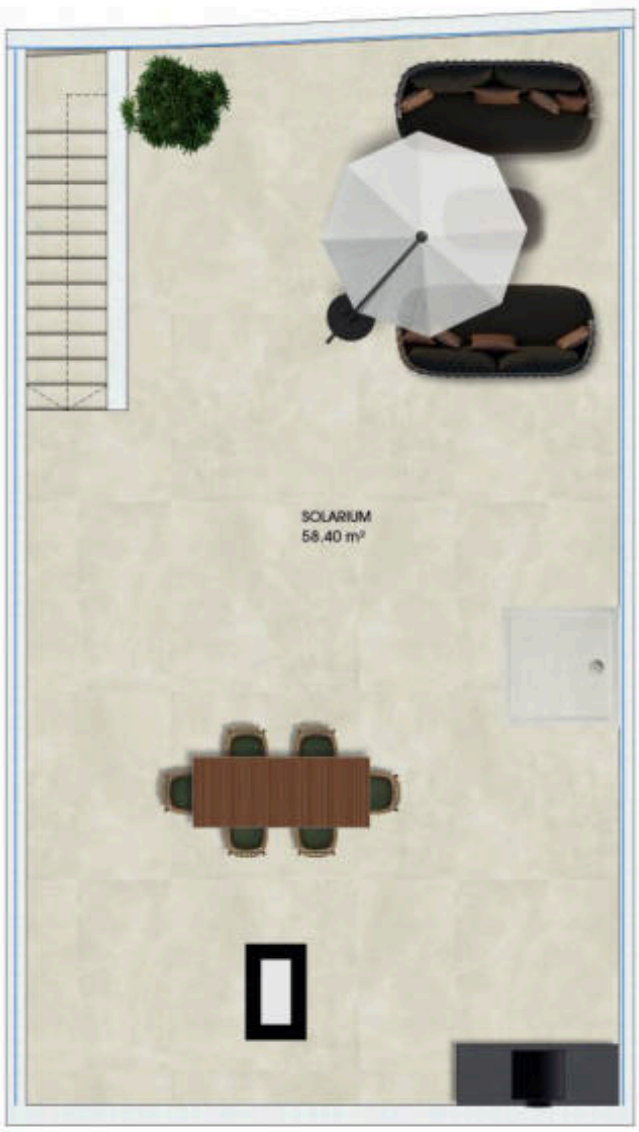

BUILT SURFACE (Terrace 100%)	80.40 m²
TOTAL USABLE SURFACE	74.00 m²
SOLARIUM	58.40 m²



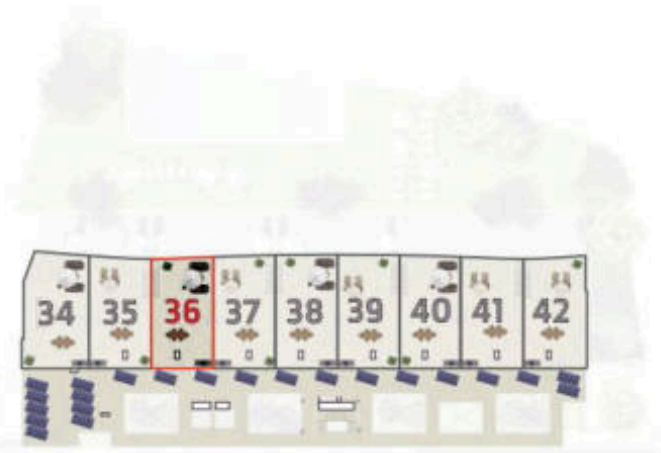

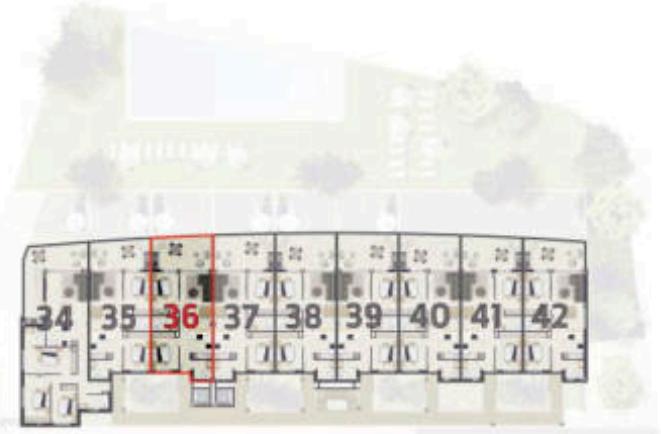

DIN A3 (1/75)

0 1 2 3 4 5

Jardines del Tamarit

Santa Pola (Alicante) RESIDENTIAL

4th. Solarium - House 37



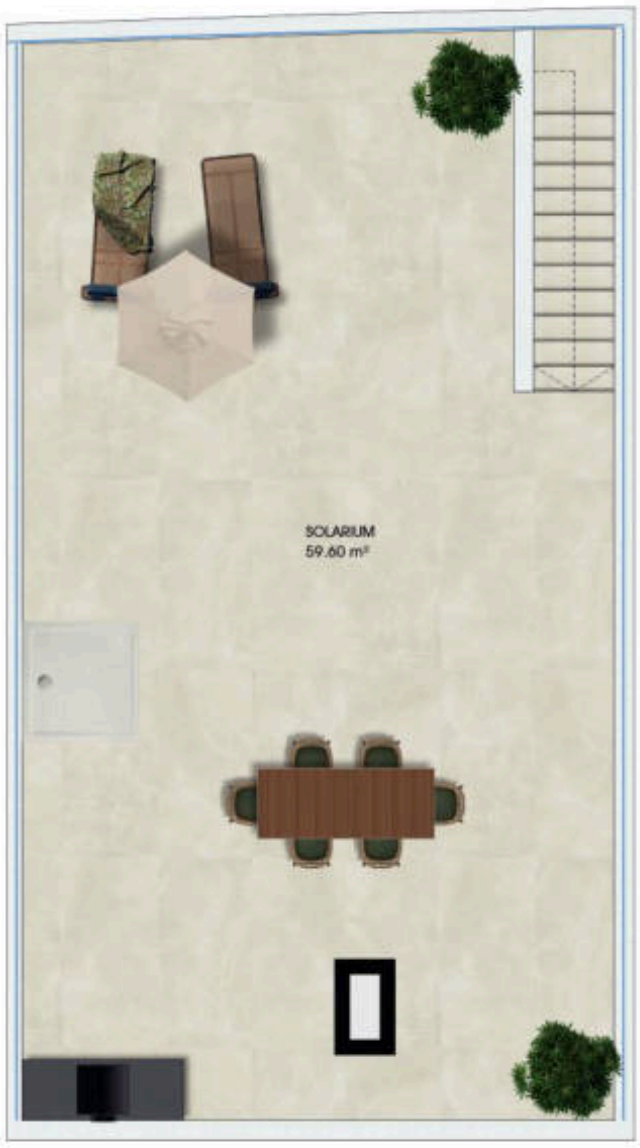

BUILT SURFACE (Terrace 100%)	81.70 m²
TOTAL USABLE SURFACE	75.20 m²
SOLARIUM	59.60 m²





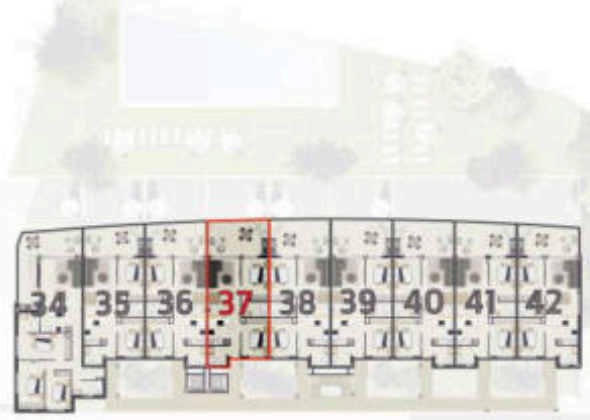

DIN A3 (1/75)

0 1 2 3 4 5

Jardines del Tamarit

Santa Pola (Alicante) RESIDENTIAL

4th. Solarium - House 38



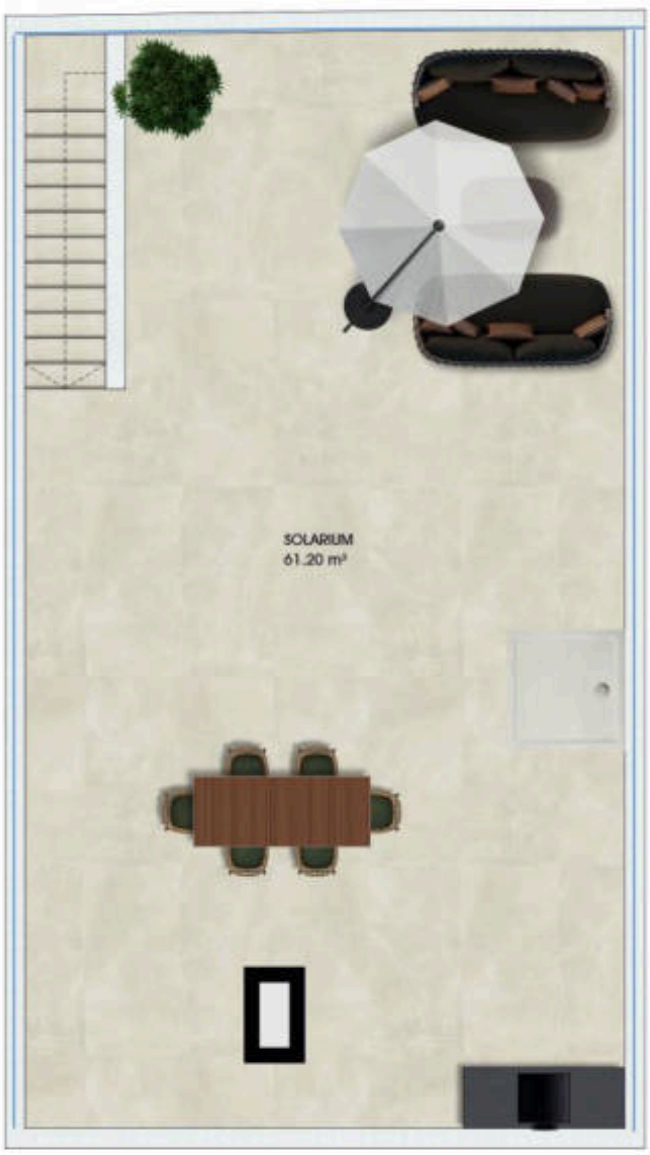

BUILT SURFACE (Terrace 100%)	82.70 m²
TOTAL USABLE SURFACE	76.20 m²
SOLARIUM	61.20 m²





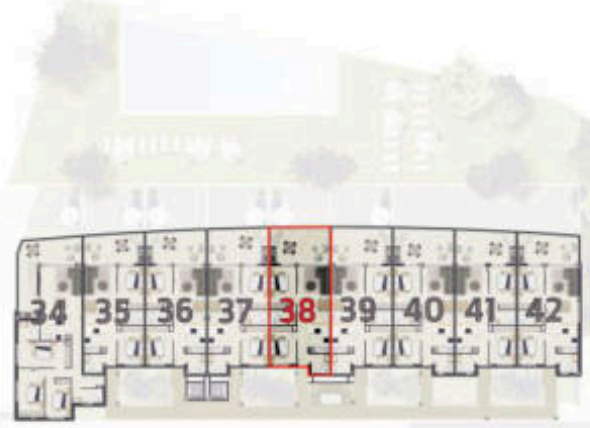

DIN A3 (1/75)

0 1 2 3 4 5

Jardines del Tamarit

Santa Pola (Alicante) RESIDENTIAL

4th. Solarium - House 39



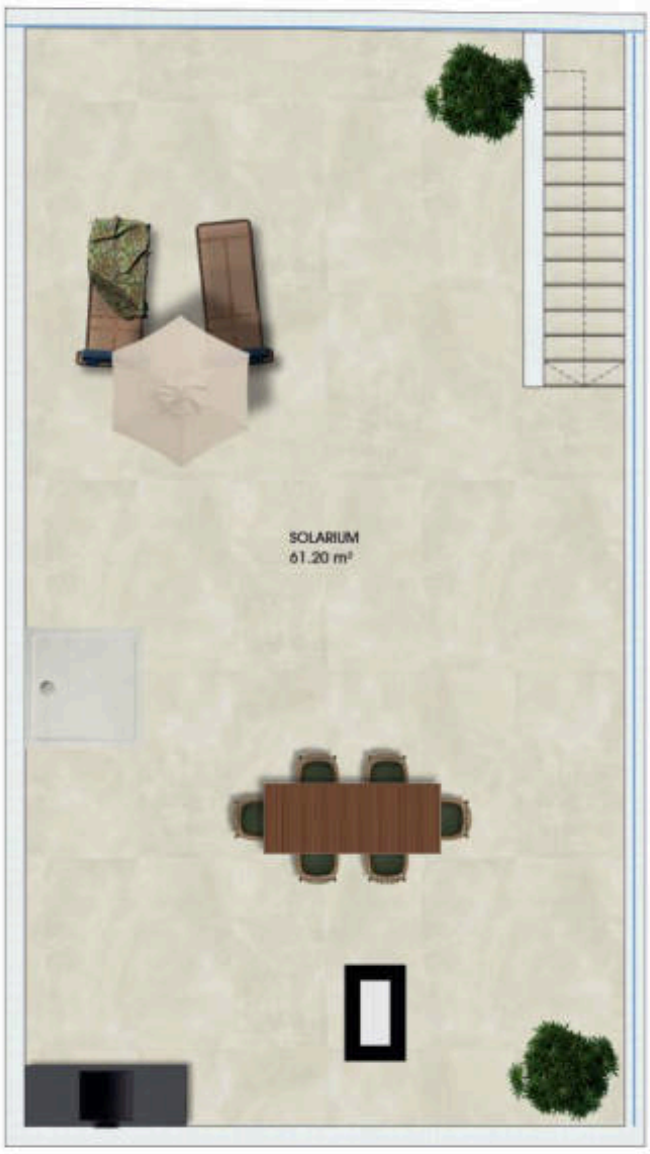

BUILT SURFACE (Terrace 100%)	82.70 m²
TOTAL USABLE SURFACE	76.20 m²
SOLARIUM	61.20 m²





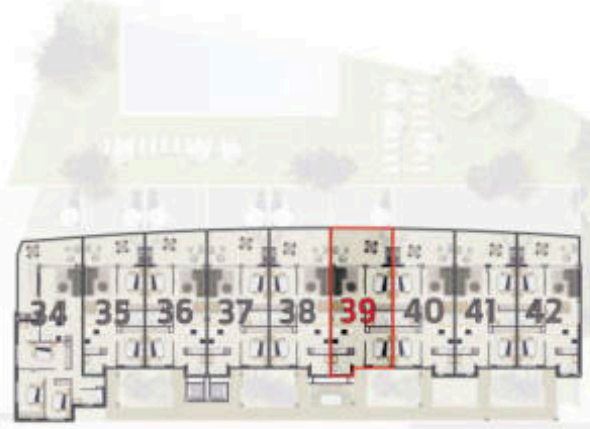

DIN A3 (1/75)

0 1 2 3 4 5

Jardines del Tamarit

Santa Pola (Alicante) RESIDENTIAL

4th. Solarium - House 40



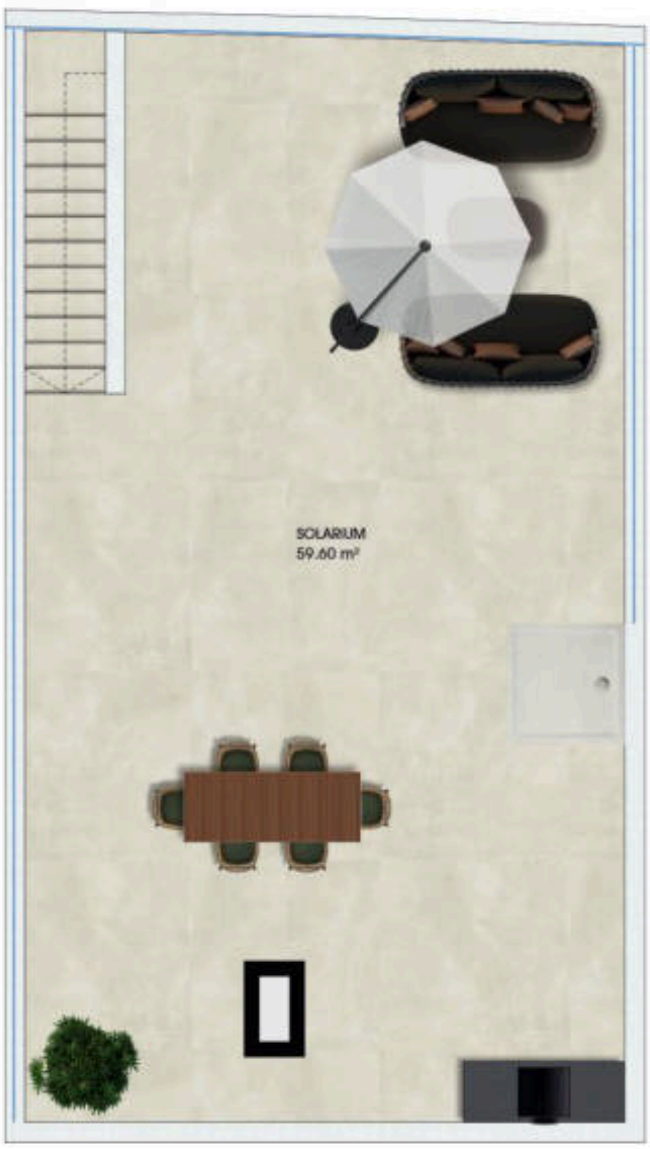

BUILT SURFACE (Terrace 100%)	81.70 m²
TOTAL USABLE SURFACE	75.20 m²
SOLARIUM	59.60 m²





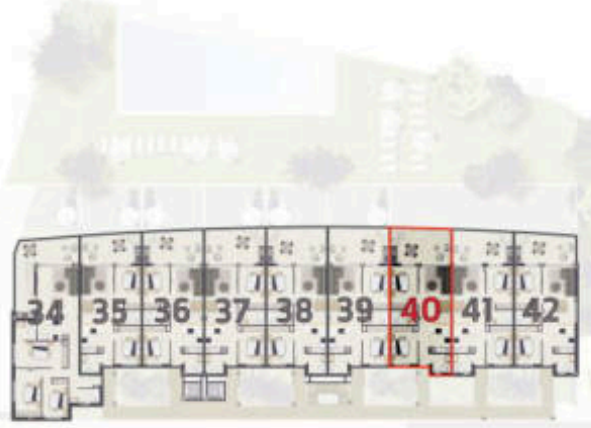

DIN A3 (1/75)

0 1 2 3 4 5

Jardines del Tamarit

Santa Pola (Alicante) RESIDENTIAL

4th. Solarium - House 41



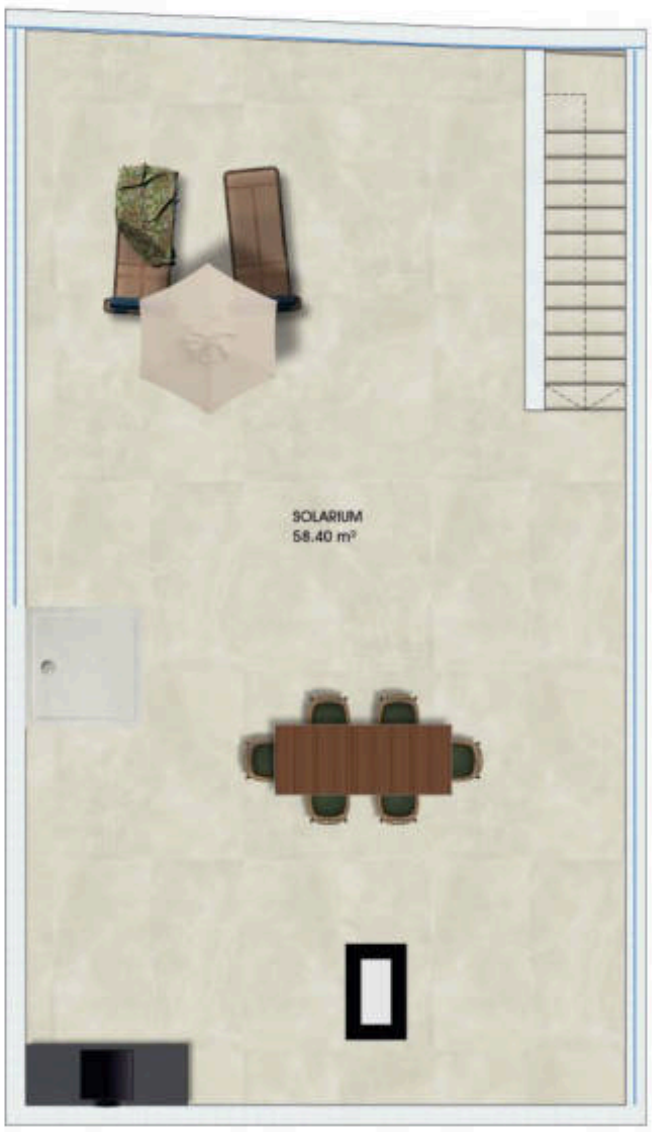

BUILT SURFACE (Terrace 100%)	80.40 m²
TOTAL USABLE SURFACE	74.00 m²
SOLARIUM	58.40 m²



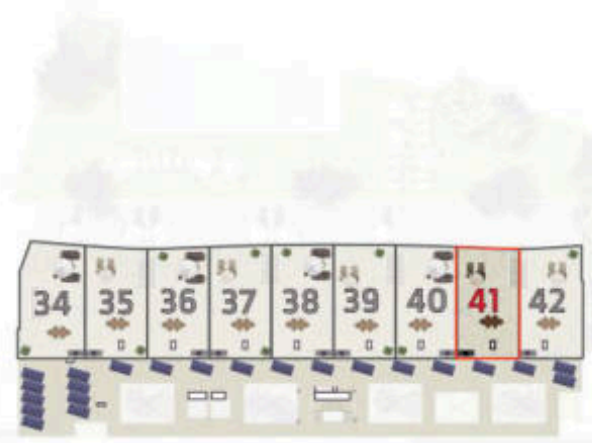

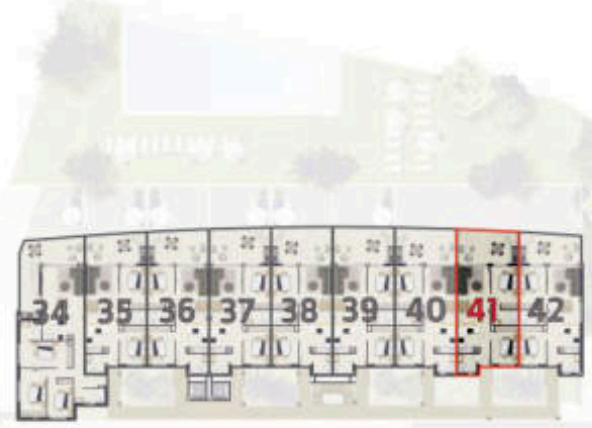

DIN A3 (1/75)

0 1 2 3 4 5

Jardines del Tamarit

Santa Pola (Alicante) RESIDENTIAL

4th. Solarium - House 42



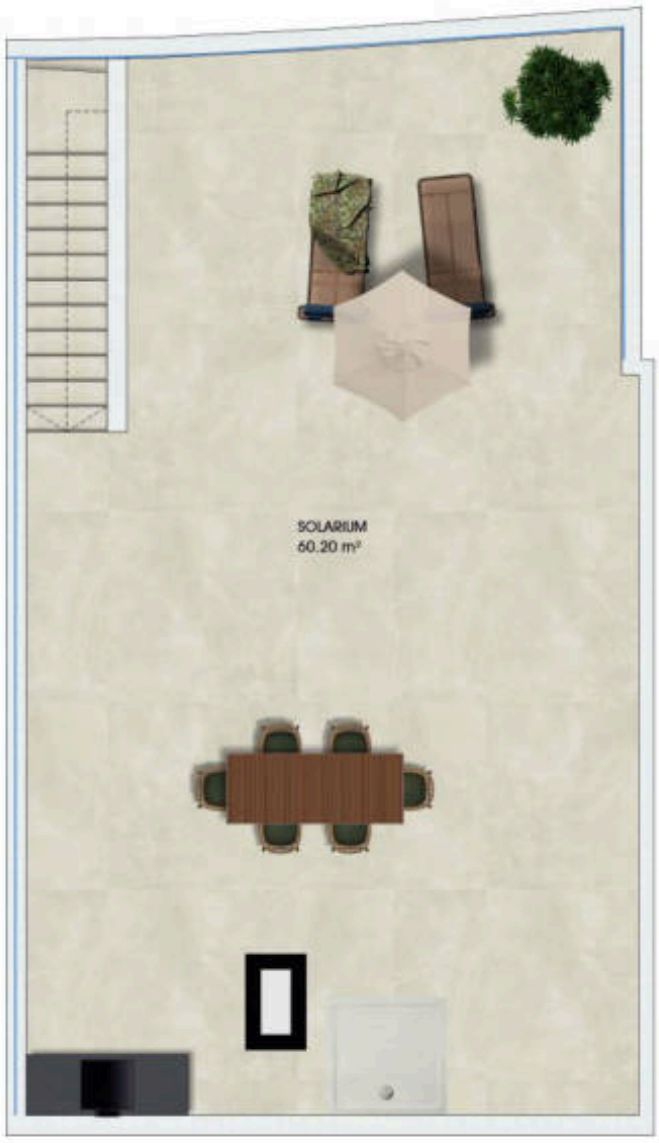

BUILT SURFACE (Terrace 100%)	80.70 m²
TOTAL USABLE SURFACE	73.20 m²
SOLARIUM	60.20 m²



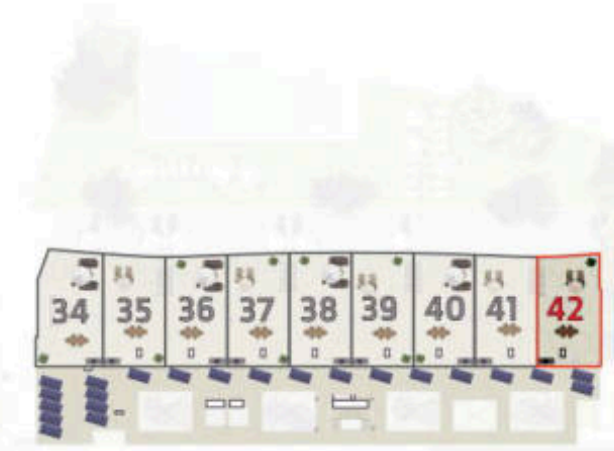



DIN A3 (1/75)

0 1 2 3 4 5